



PA-917 REV. 4

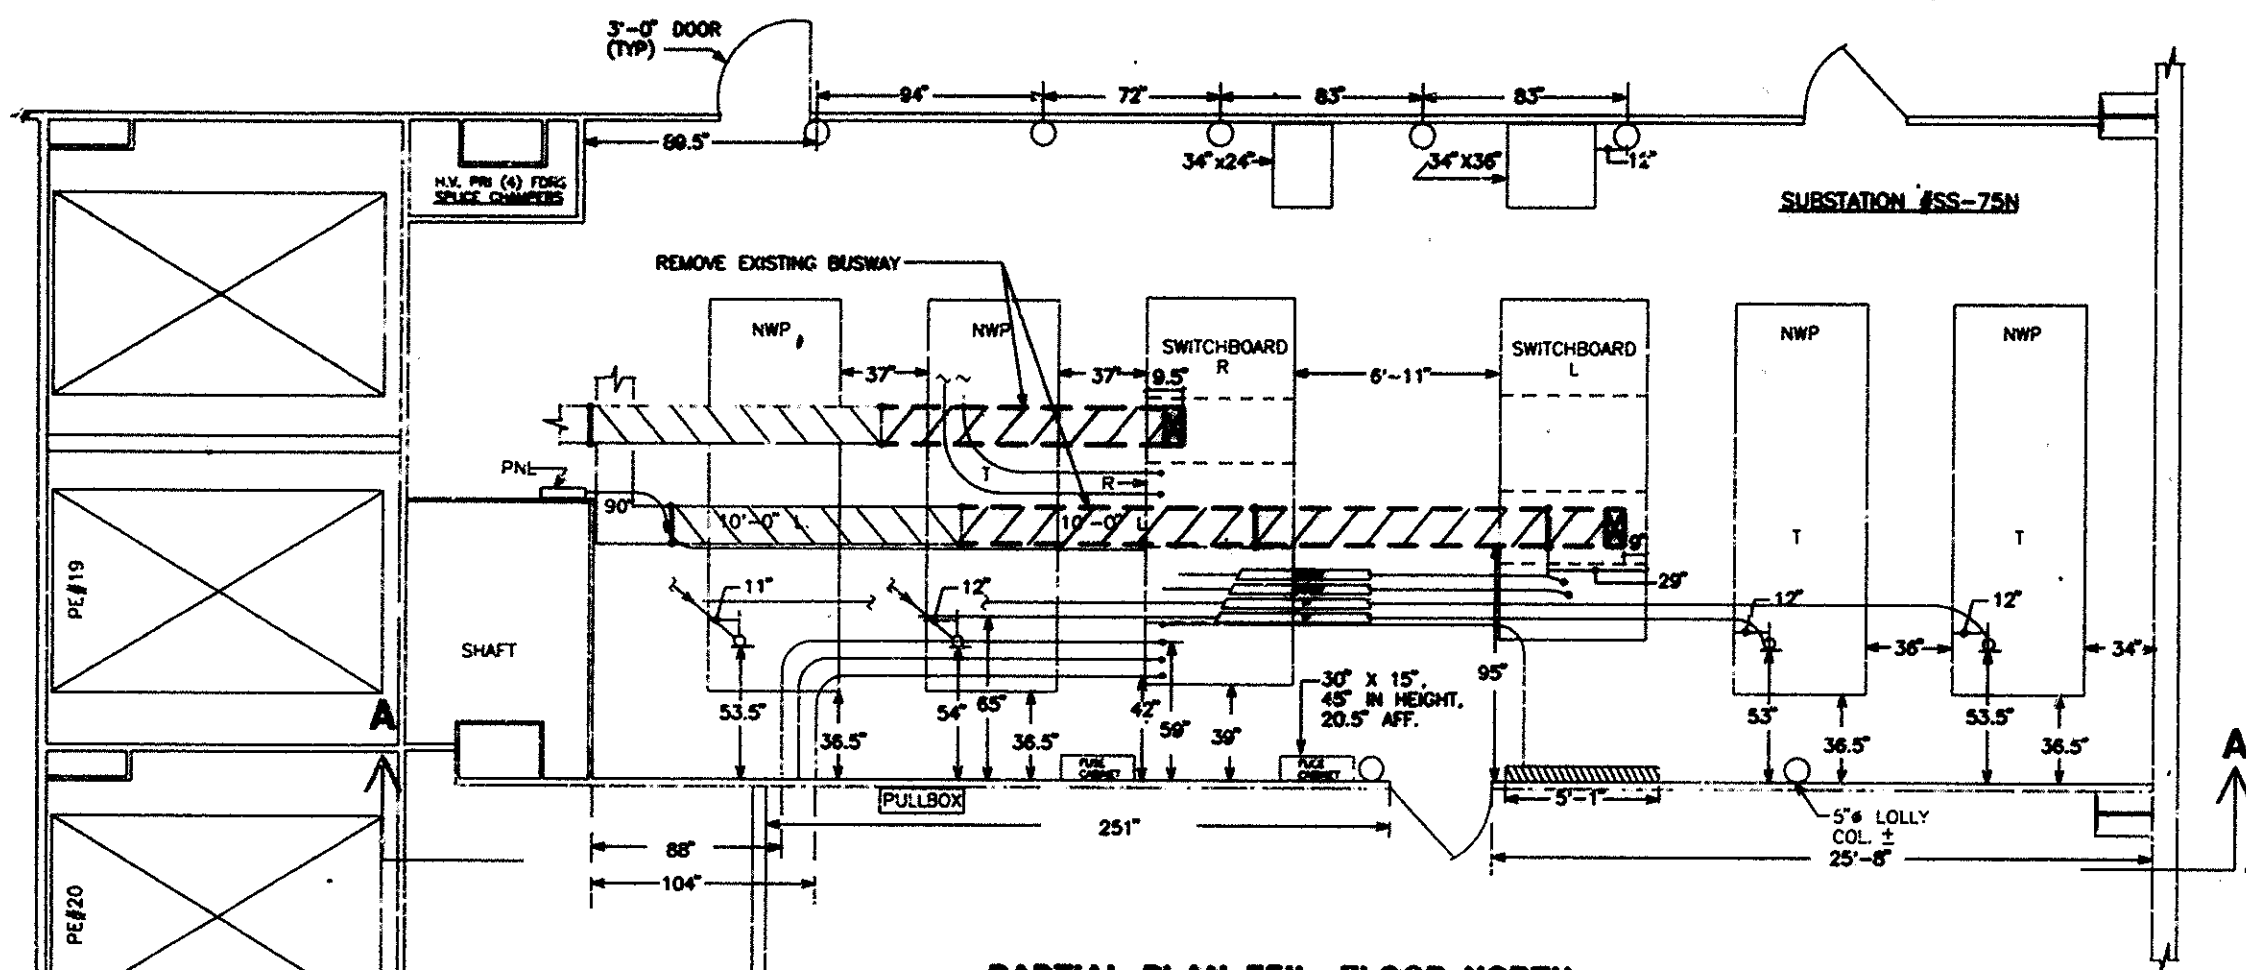

PARTIAL PLAN 75th FLOOR NORTH

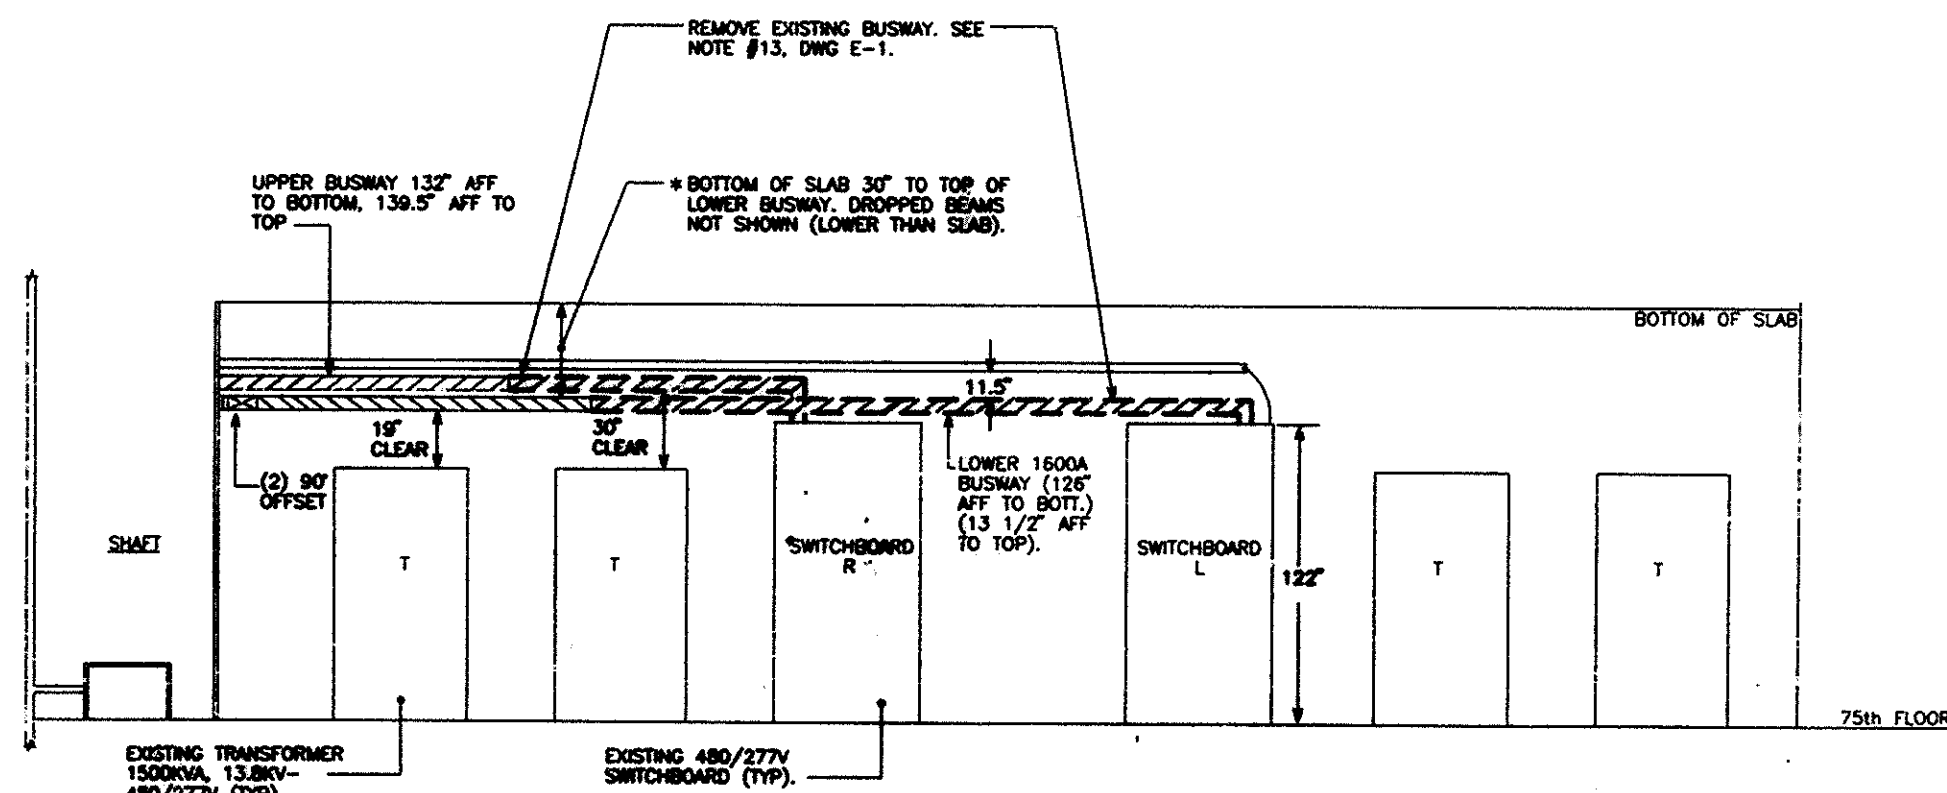

SECTION A-A

NOTES:


1. SEE DRAWING E-1 FOR GENERAL NOTES.

Sheet 27 of 41

EDWARDS AND ZUCK, P.C.
CONSULTING ENGINEERS
330 West 42nd Street, New York, NY 10036
212-725-3400
© 1992 Edwards and Zuck, P.C.

Francis J. Lopez
Engineering Program Manager

EDWARDS AND ZUCK, P.C.
CONSULTING ENGINEERS
330 West 42nd Street, New York, NY 10036
212-725-3400
© 1992 Edwards and Zuck, P.C.

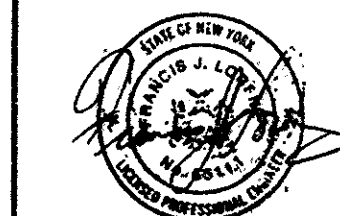

01/501 Drawings of Record

No. Date Revision Approved

Engineering Department
Design Division

The World Trade
Center
Electrical/HVAC
Upgrade Program

LOW VOLTAGE DISTRIBUTION
**ONE WTC
ELECTRICAL
75TH FLOOR
NORTH SIDE**

EXISTING ROOM LAYOUT

This drawing subject to conditions in contract.
All inventions, ideas, designs and methods
herein are reserved to Port Authority and
may not be used without its written consent.

C.J./CADD M.W./CADD F.H.
Designed by Drawn by Checked by

Date: 10/4/93 Scale: 1/4" = 1'-0"

Contract Number Drawing Number

WTC-804.041 E-10

FILE NAME: PATEDP-